Note:
Vertical columns called Ranges are numbered 1 to 36
Ranges are subdivided into Plots lettered A to Z and AA to VV
Plot I (eye) being omitted
Graves are numbered as shown in the standards and on the map.

This map supersedes former map of this section dated 1914.

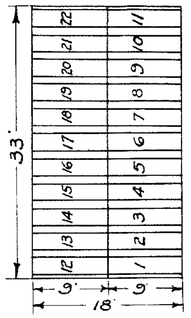

George C. Edwards
Managing Director

Russell E. Fickes
Superintendent

Harry J. Hamilton
Engineer

John T. Kearney
Chief Cemetery Clerk

SECTION 41
CALVARY CEMETERY
St. AGNES DIVISION

PROPERTY
OF THE
TRUSTEES OF ST. PATRICK'S CATHEDRAL
IN THE
CITY OF NEW YORK

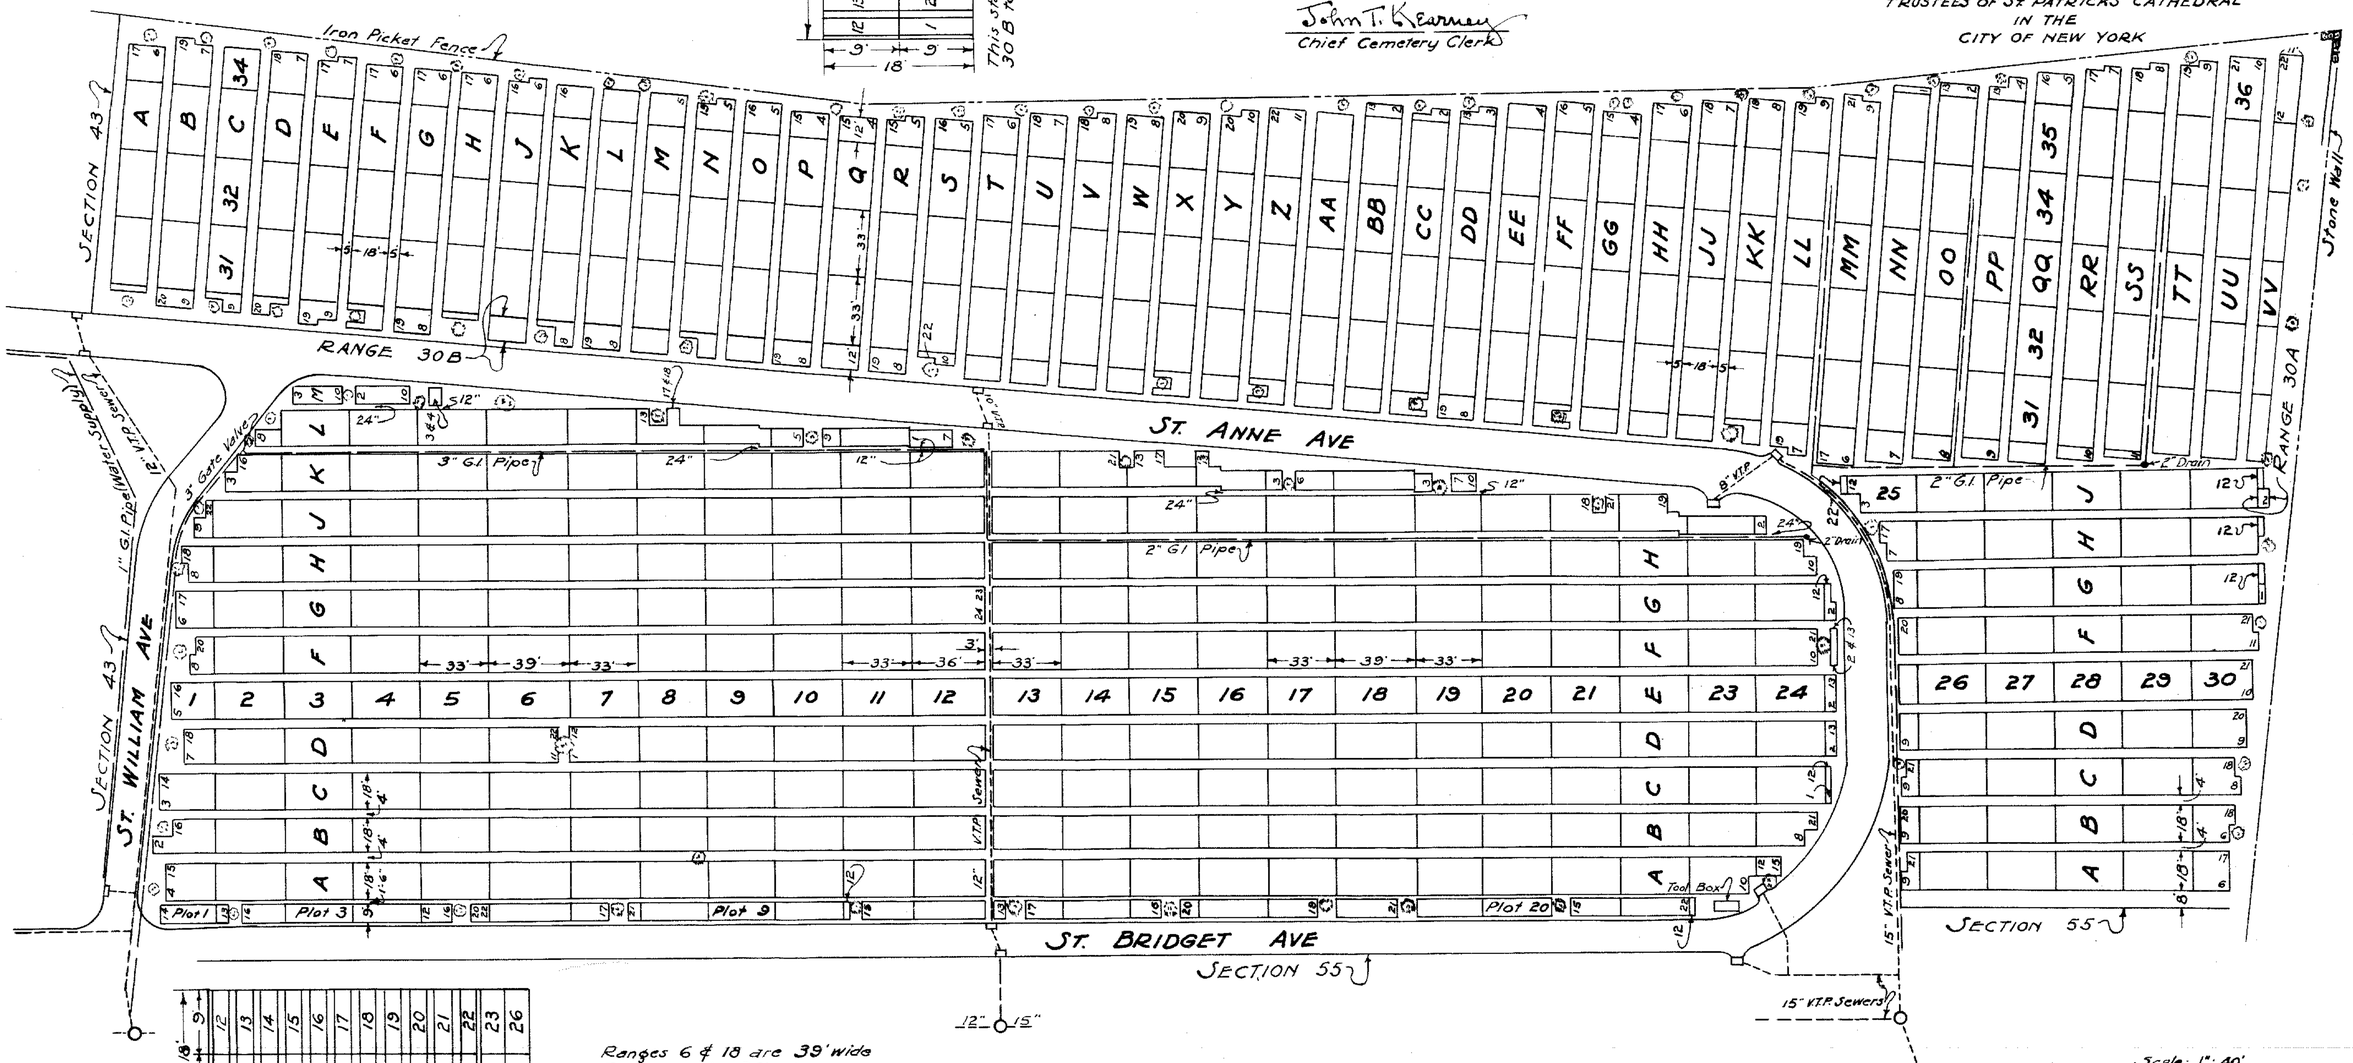

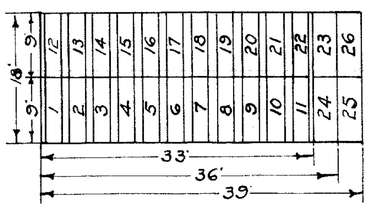

Ranges 6 & 18 are 39' wide
Range 12 is 36' wide
Remaining Ranges are 33' wide

This standard applies from Ranges 1 to 30A, Plots A to M

Scale: 1" : 40'

October 27th 1949 H.J.H.