Section 37 – Saint Joseph

Section 37 – Section 37 – Section 37 – Section 37 – Section 37 – Section 37 – Section 37 – Section 37 –

ROW 13
GVS 1-51
ROW 12
GVS 1-51

BURIAL MARKER
TYPICAL

SECTION #37

NORTH

SYMBOLS:
- ▲ – BURIAL MARKER
- ◒ – HOSE-BIB
- ✦ – TREE

NOTES: ALL GRAVES ARE SINGLE & TWO GRAVE PLOTS FOR UPRIGHT MONUMENTS

MONUMENT REGULATIONS:
SINGLE & TWO GRAVE PLOTS
HEIGHT - 3'-0" OVERALL
WIDTH - 2/3 WIDTH OF PLOT
DEPTH - 1'-4" MAXIMUM

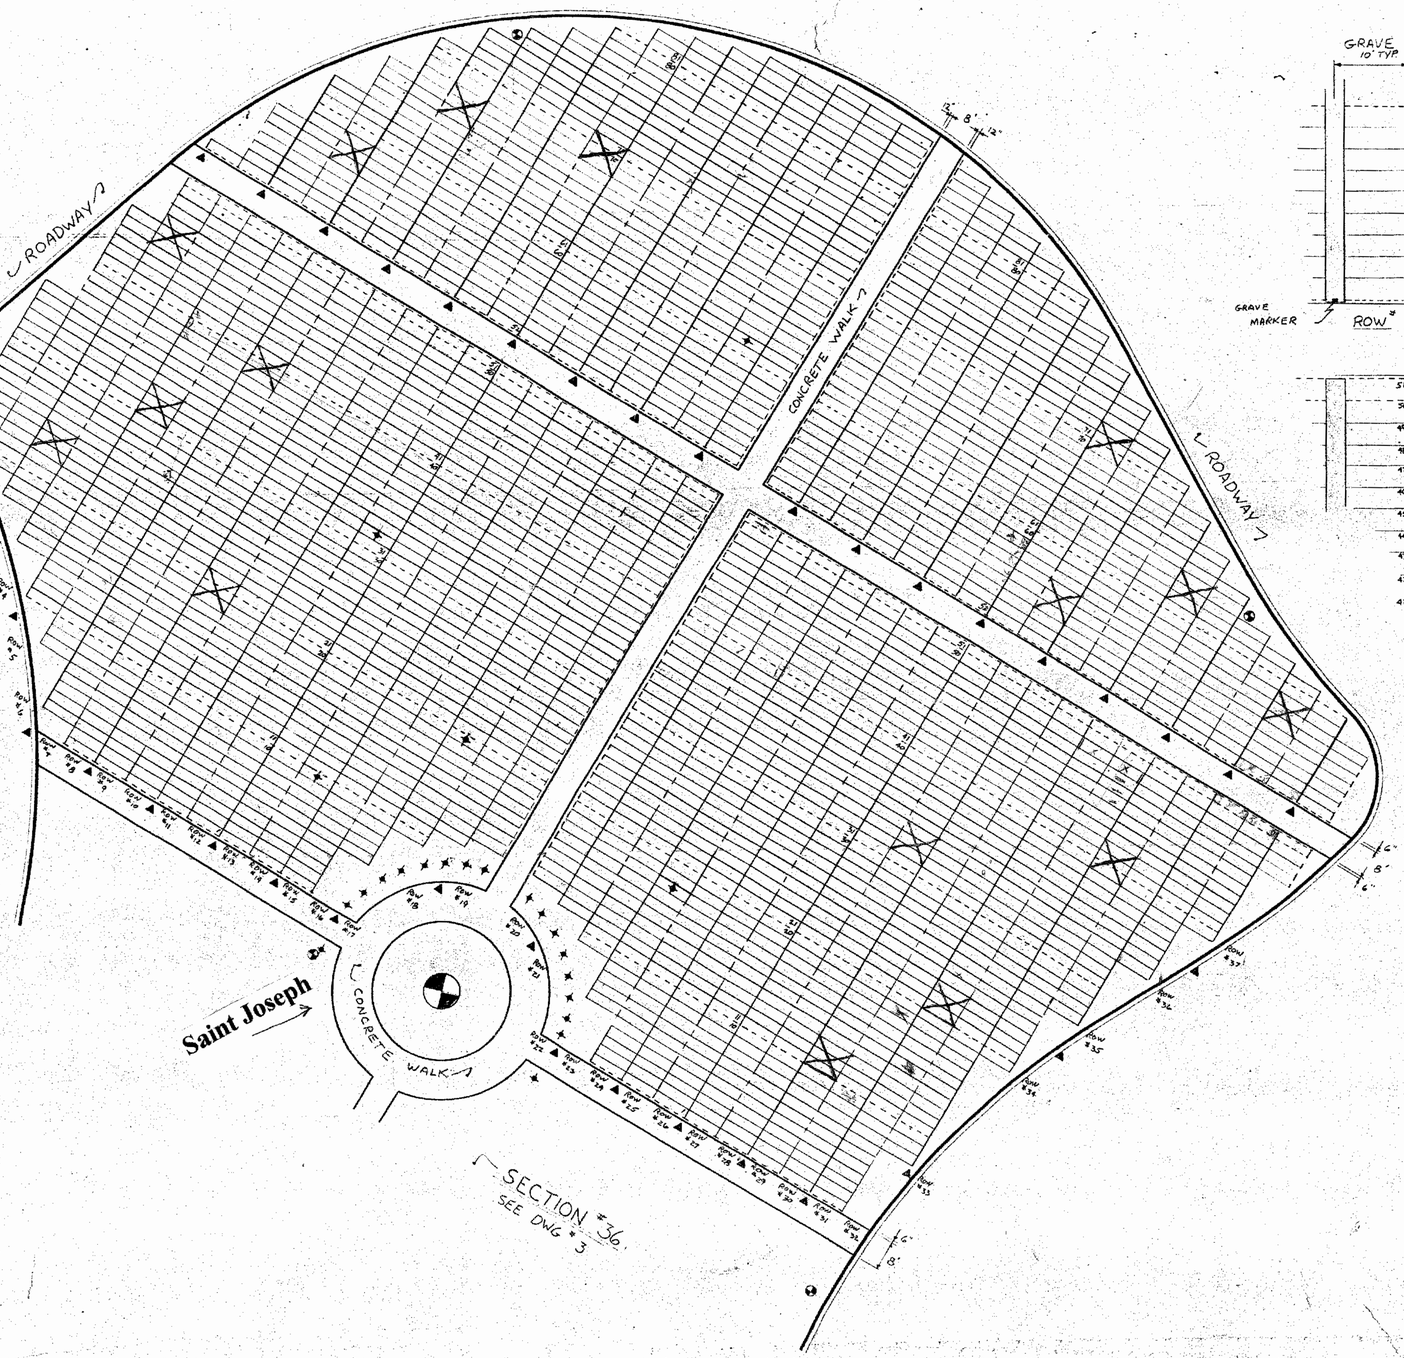

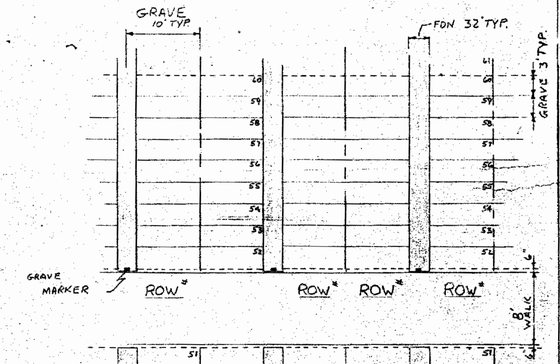

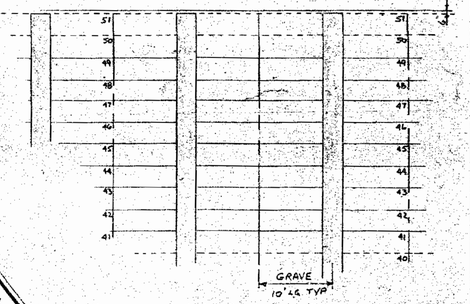

BLOW UP AT WALK
SCALE: 1" = 10'

SCALE: 1" = 20'

20 10 0 20 40 60

Section 37 – Saint Joseph

Section 37 – Saint Joseph

RESURRECTION
CEMETERY
STATEN ISLAND, N.Y.
SECTION # 37
DRAWN BY R.H | DATE: 10-23-92 SCALE: 1" = 20' | DWG # 2