PROPERTY OF THE TRUSTEES OF ST. PATRICK'S CATHEDRAL IN THE CITY OF NEW YORK

New York Office: 24 East 52nd Street.

This standard is to apply to all plots.

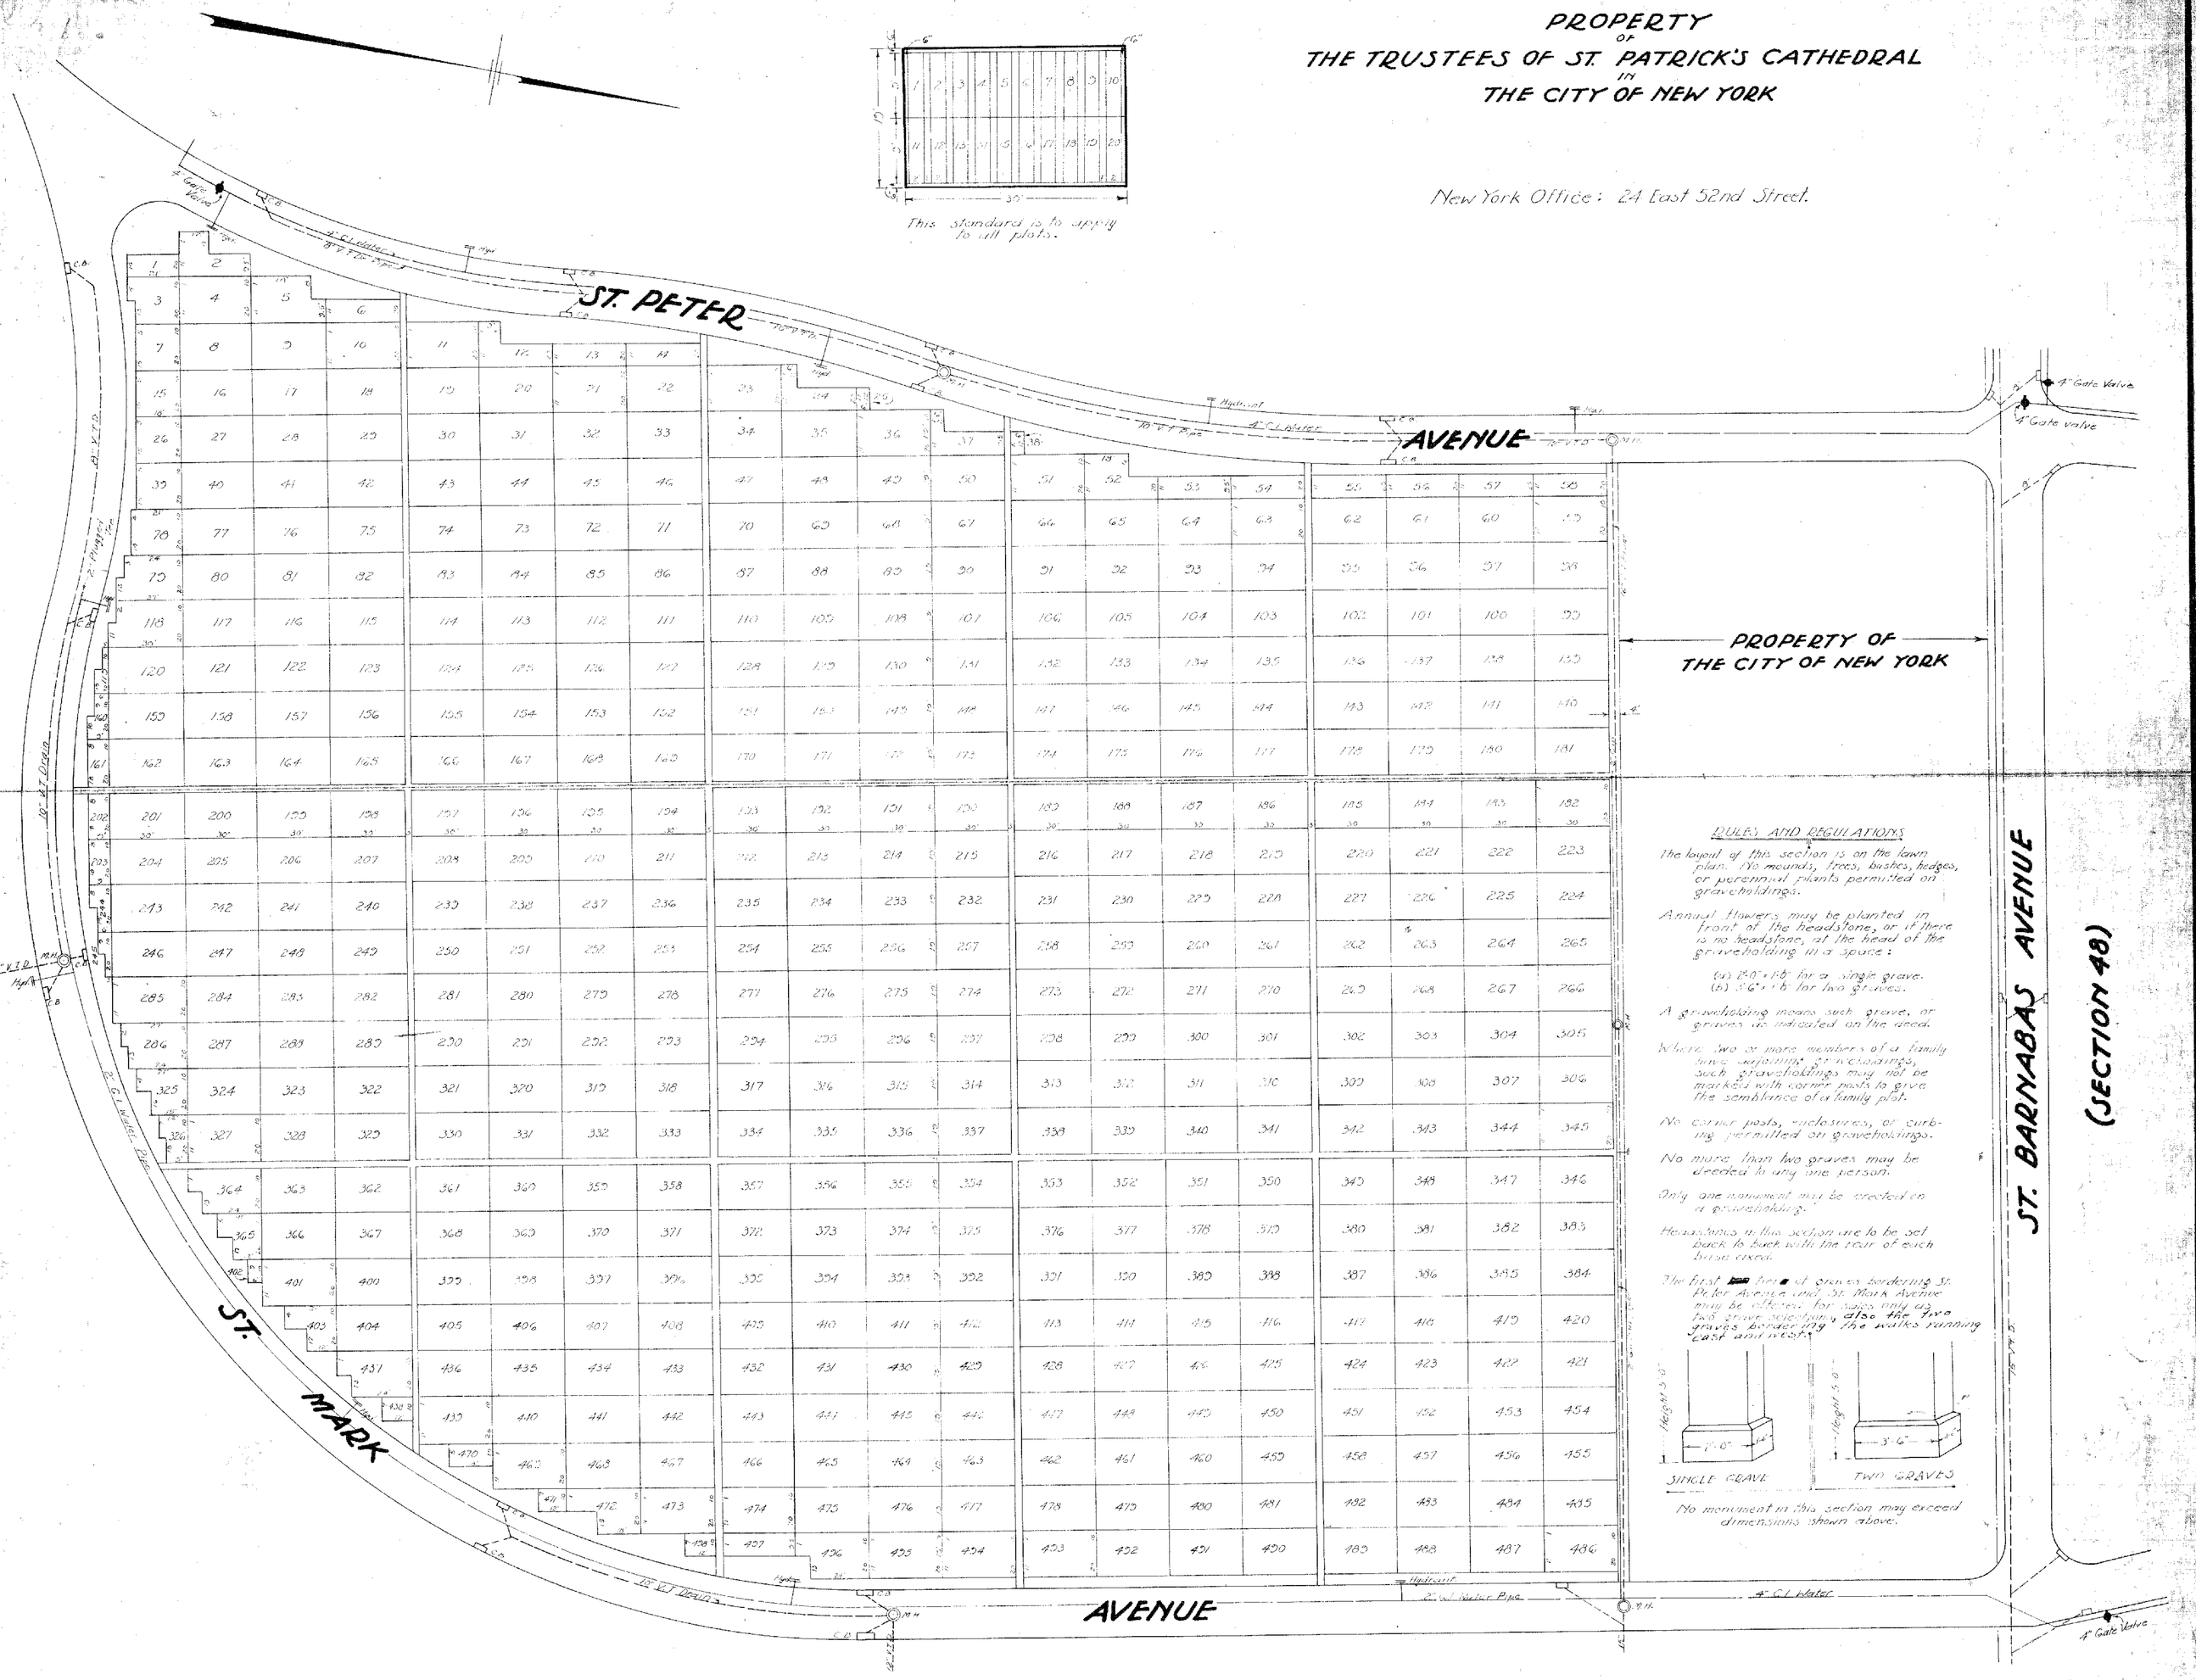

RULES AND REGULATIONS

The layout of this section is on the lawn plan. No mounds, trees, bushes, hedges, or perennial plants permitted on graveholdings.

Annual flowers may be planted in front of the headstone, or if there is no headstone, at the head of the graveholding in a space:

(a) 2'-0" x 1'-6" for a single grave.
(b) 3'-6" x 1'-6" for two graves.

A graveholding means such grave, or graves as indicated on the deed.

Where two or more members of a family have adjoining graveholdings, such graveholdings may not be marked with corner posts to give the semblance of a family plot.

No corner posts, enclosures, or curbing permitted on graveholdings.

No more than two graves may be deeded to any one person.

Only one monument may be erected on a graveholding.

Headstones in this section are to be set back to back with the rear of each base axed.

The first tier of graves bordering St. Peter Avenue and St. Mark Avenue may be offered for sales only as two grave selections, also the two graves bordering the walks running east and west.

SINGLE GRAVE — TWO GRAVES

No monument in this section may exceed dimensions shown above.

Aloysius C. Dinsen
Managing Director

Joseph F. Malone
Acting Supt.

Herbert T. Manna
Asst Engineer

John T. Kearney
Chief Cemetery Clerk

Approved by The Board of Trustees at the meeting on January 12, 1942.

SECTION 47
CEMETERY OF THE GATE OF HEAVEN
MOUNT PLEASANT, N.Y.

Scale: 1" = 30'

September 12, 1941

Survey & map by H.T. Manna